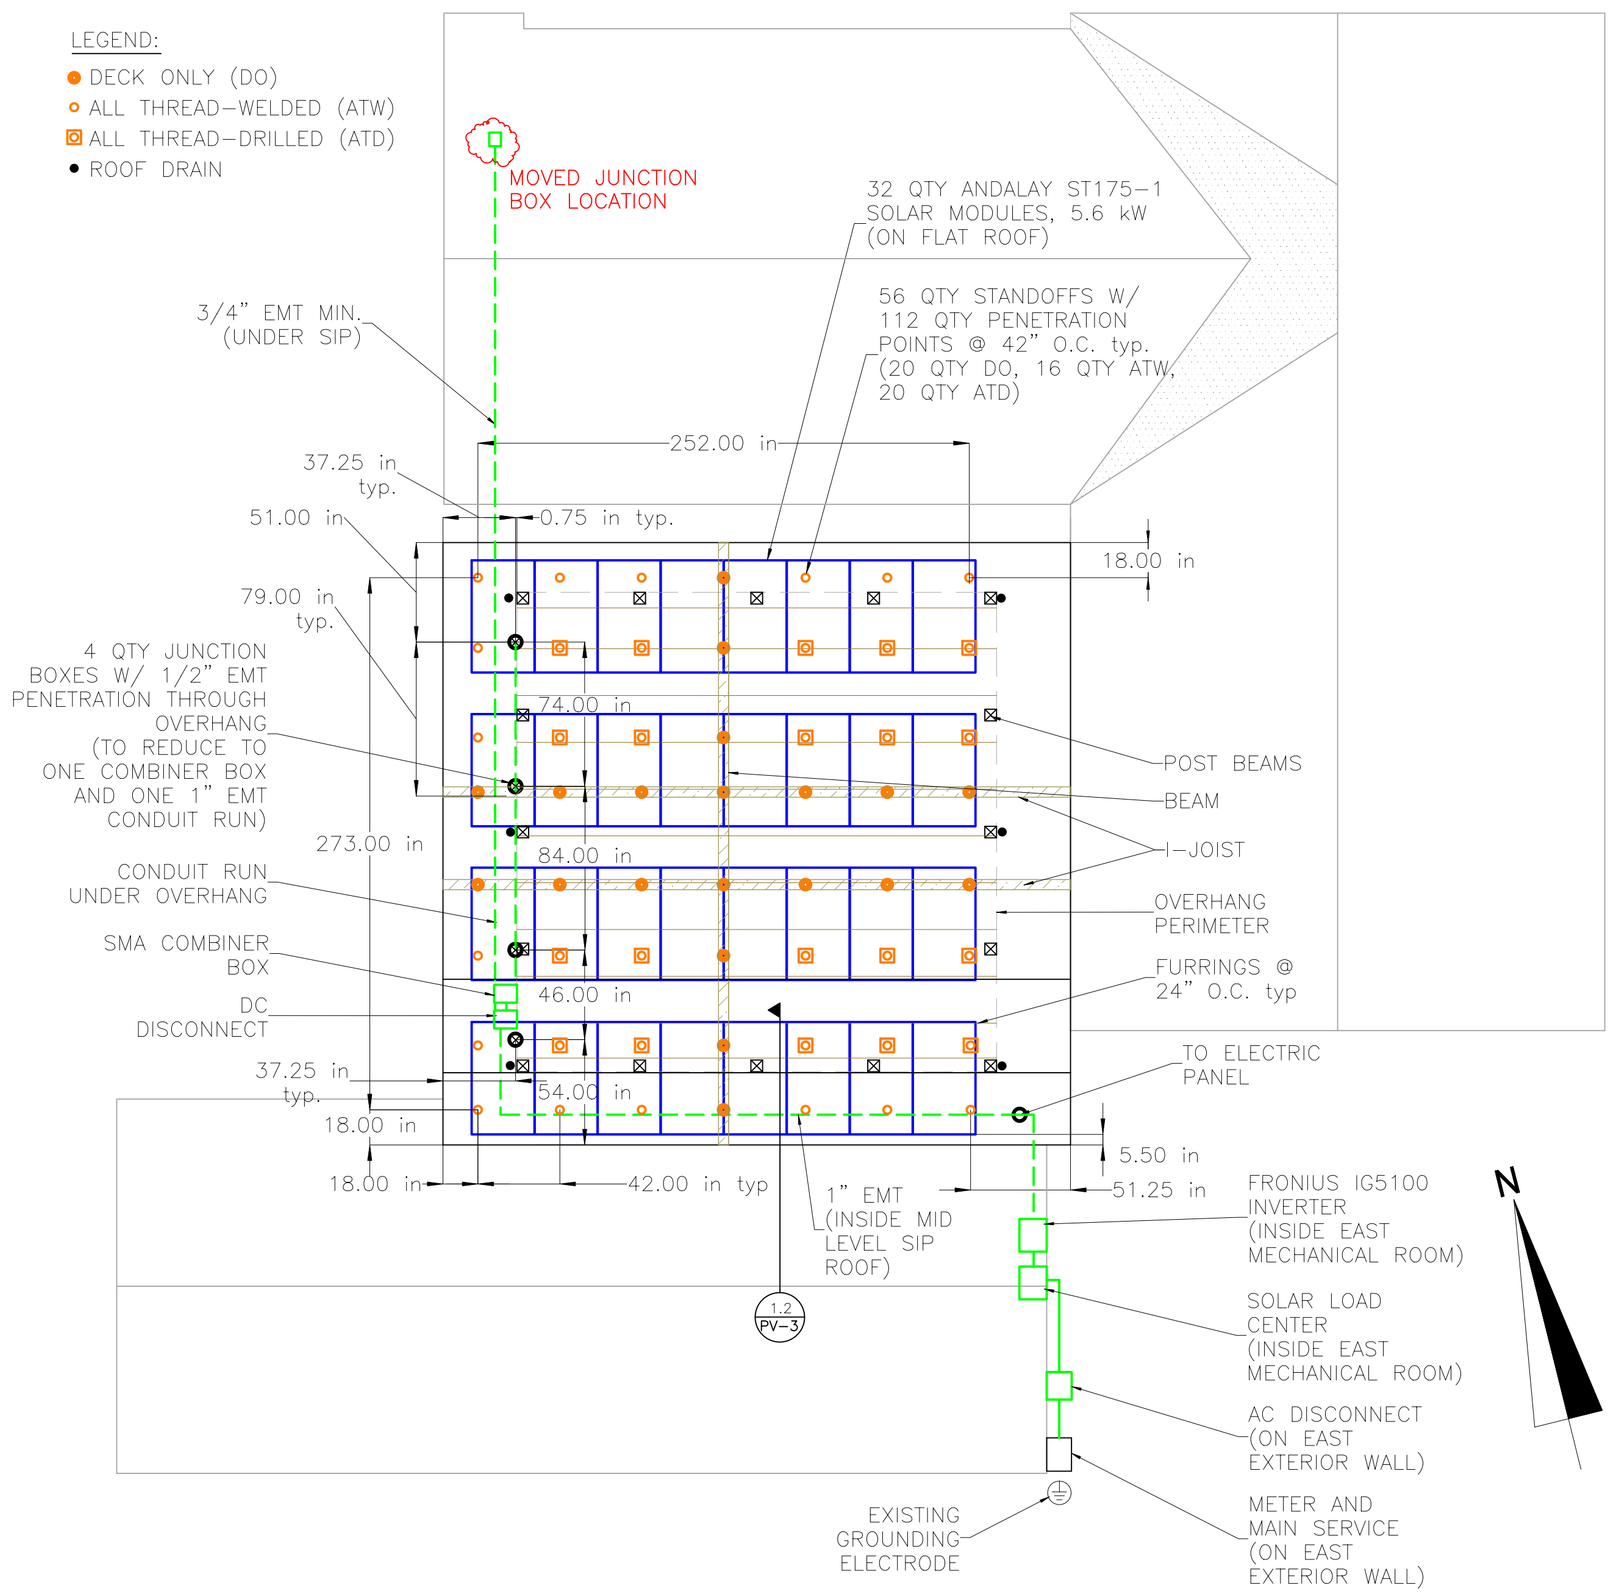

SITE MAP: FLAT ROOF
SCALE: 1" = 5'

1.1 PV–1

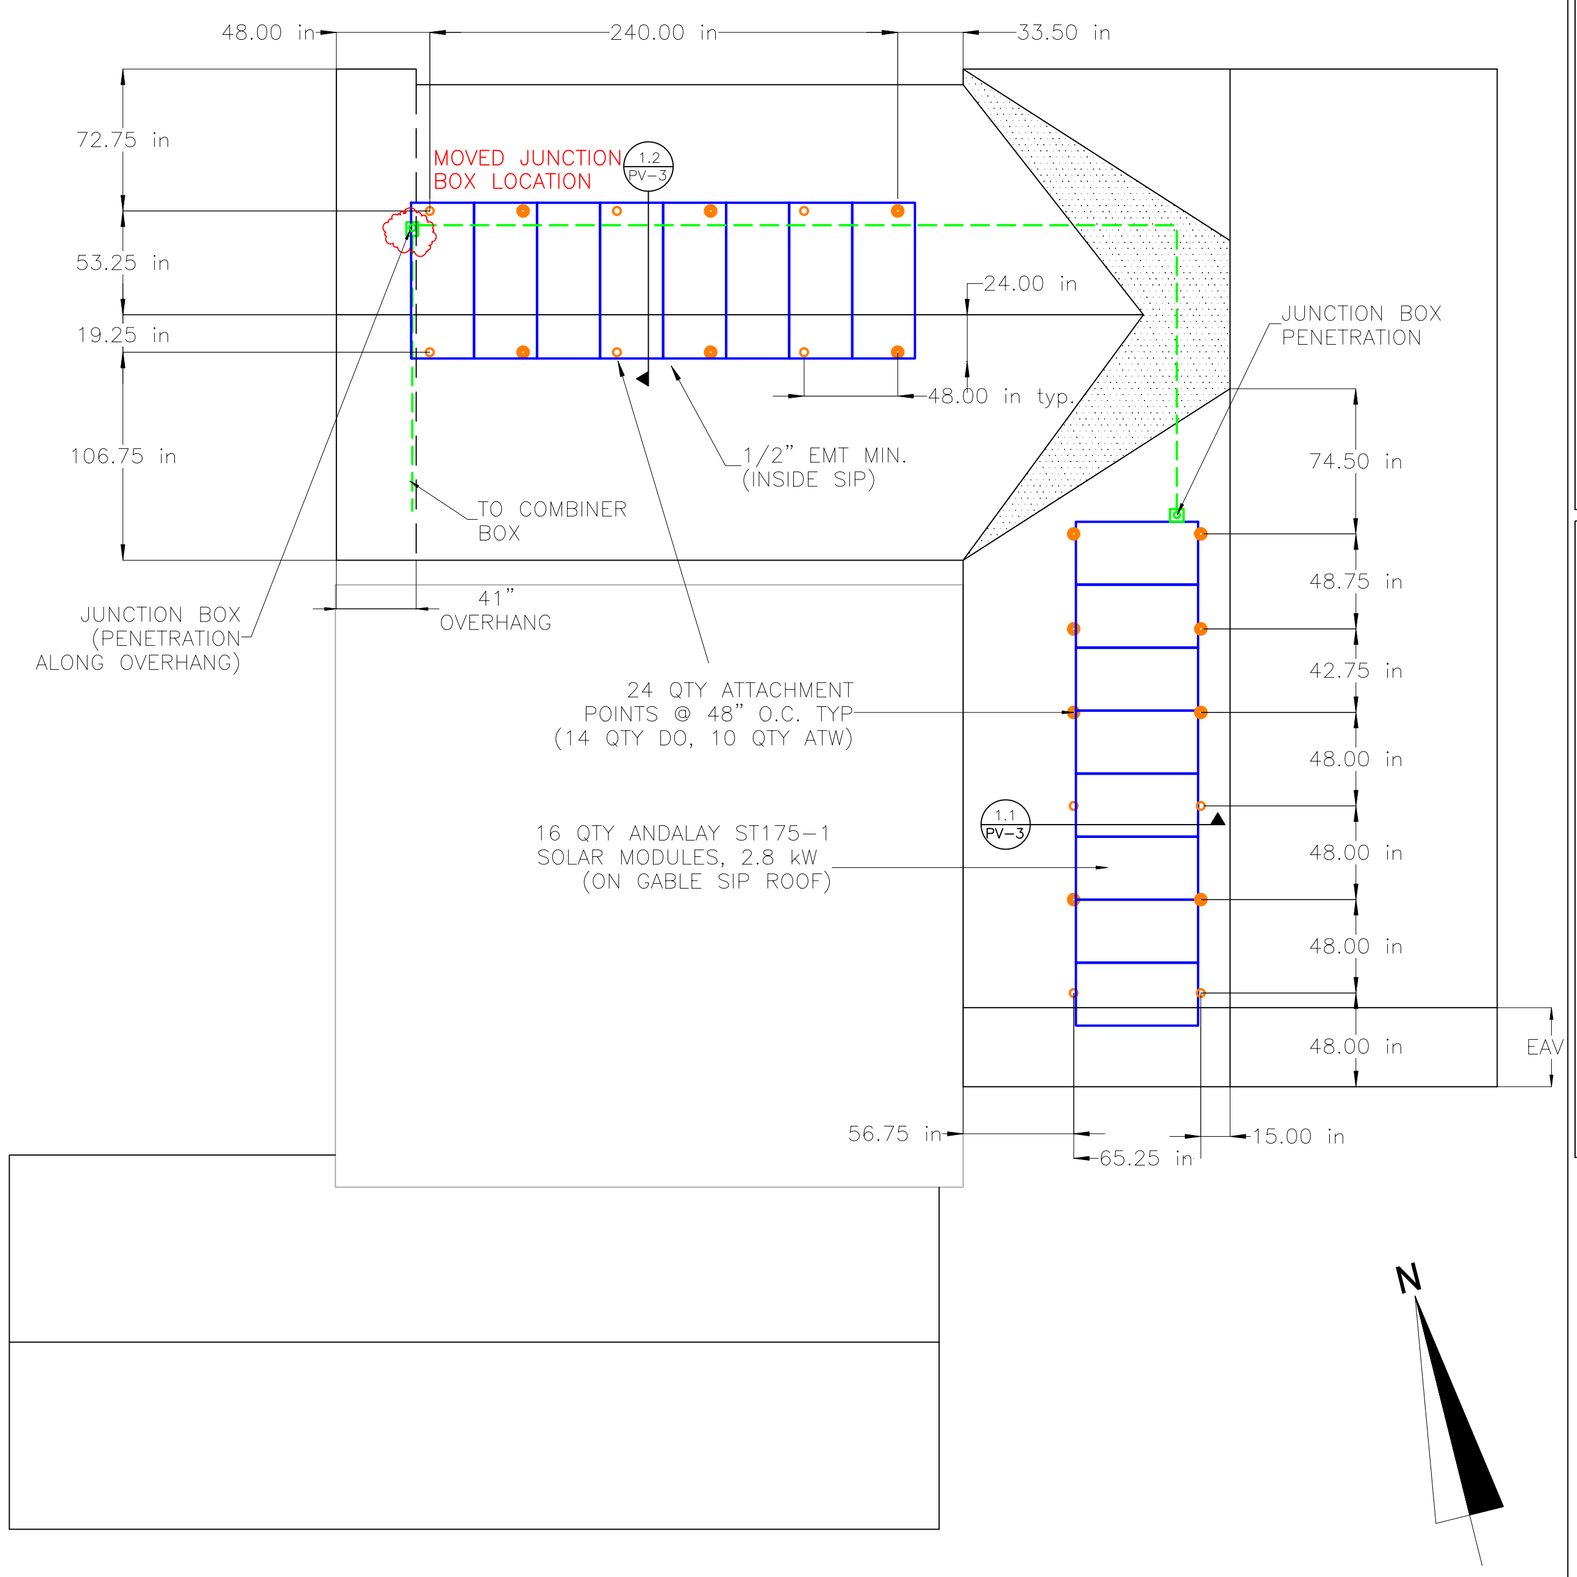

SITE MAP: PITCHED ROOF
SCALE: 1" = 5'

1.2 PV–1

By signing this Agreement, you are approving the engineering layout, as well as agreeing to make the initial payment on or before the date of equipment delivery in accordance with and subject to the terms established in the payment schedule listed in your Purchase Agreement.

HOMEOWNER'S SIGNATURE:_____

DATE: _____

DRAWN BY: DUK LEE
CHECKED BY:
PROJECT MANAGER: JON TREVOR

DESCRIPTION	DATE	REV.
ORIGINAL VERSION	5/4/10	A

MEKECHUK RESIDENCE
17509 VIA SERENO
MONTE SERENO, CA 95030
JOB# 201334

AKEENA SOLAR INC
16005 LOS GATOS BLVD, LOS GATOS, CA 95032
PH. (408) 402-9400 FAX (408) 395-7979
LICENSE A, C10, C46 805-773

SHEET TITLE
PHOTOVOLTAIC SYSTEM

CUSTOMER APPROVAL

SHEET
PV–1